LEGEND

SAND

CLAY

SHALE

DRILL BIT: 6-1/4"

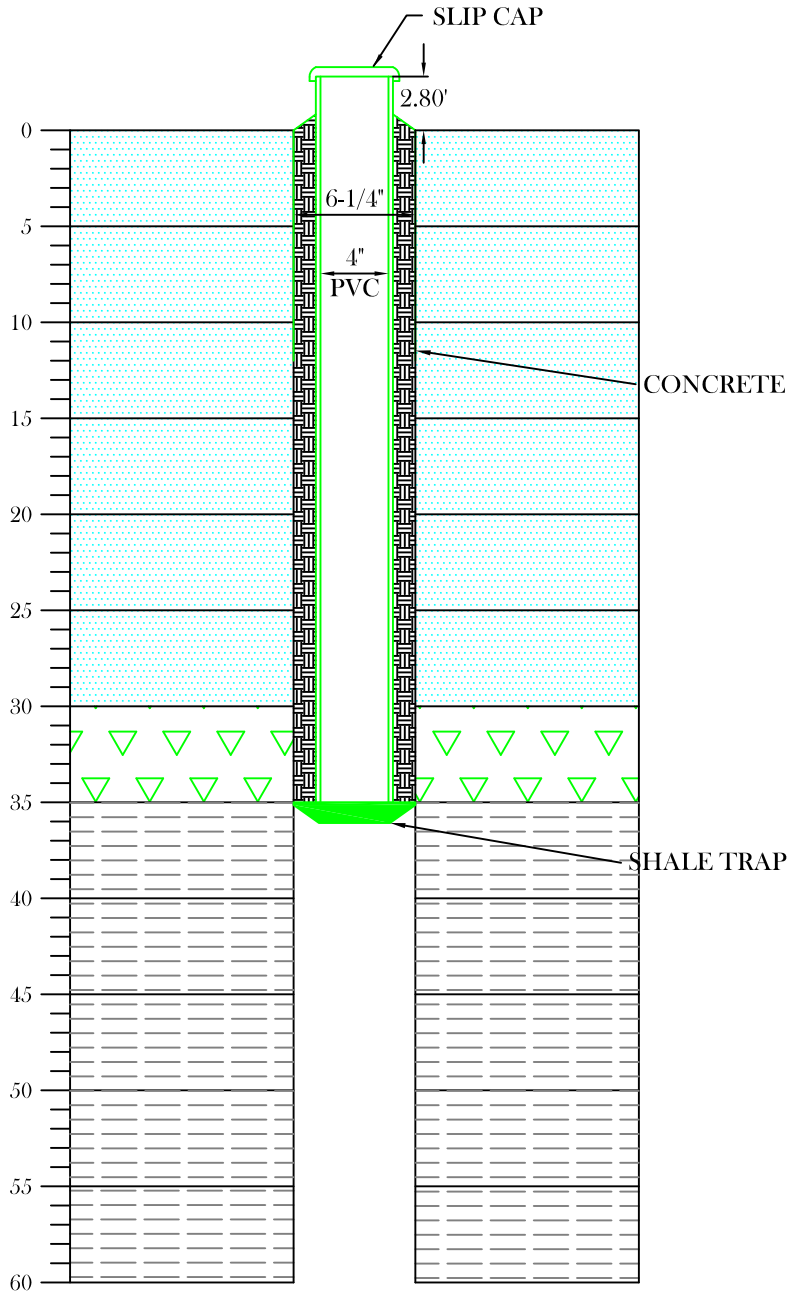

SURFACE ELEVATION: 920.47' STICK UP: 2.80' CASING DEPTH: 35'

Birmingham Coal & Coke Co., Inc.

DRAWN BY: J.R.W.	DATE: 05/25/12	KNIGHT MINE CASING SPECIFICATIONS FOR OB/MW-1
APPROVED BY: J.D.M.	DATE: 05/25/12	
SCALE: 1" = 10'	SHEET: 1 OF 1	KINLOCK SPRINGS & PHIL CAMPBELL USGS QUADRANGLE

DSM
DESIGN GROUP, LLC
ENGINEERING / SURVEYING
1400 VIKING DRIVE
JASPER, ALABAMA 35501
TELEPHONE: (205) 221-6262

LEGEND

SAND

CLAY

SHALE

DRILL BIT: 6-1/4"

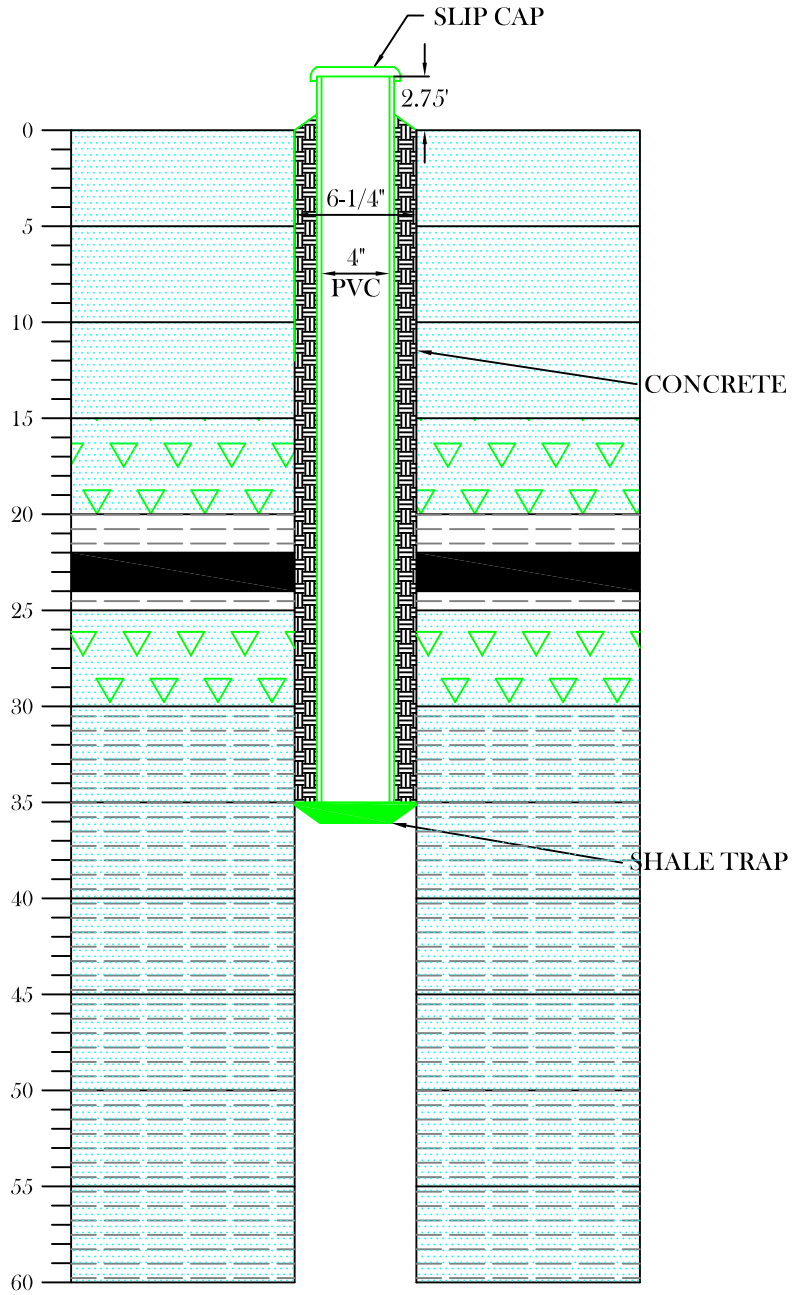

SURFACE ELEVATION: 856.88' STICK UP: 2.75' CASING DEPTH: 35'

Birmingham Coal & Coke Co., Inc.

DRAWN BY: J.R.W.	DATE: 05/25/12	KNIGHT MINE CASING SPECIFICATIONS FOR OB/MW-2
APPROVED BY: J.D.M.	DATE: 05/25/12	
SCALE: 1" = 10'	SHEET: 1 OF 1	KINLOCK SPRINGS & PHIL CAMPBELL USGS QUADRANGLE

DSM
DESIGN GROUP, LLC
ENGINEERING / SURVEYING
1400 VIKING DRIVE
JASPER, ALABAMA 35501
TELEPHONE: (205) 221-6262